

MONUMENT RECORD


Corner I.D. #

U-5

STATE OF INDIANA - COUNTY OF MONROE

Section One (1), Township 10 North, Range 1 West

Monument Description & Remarks: Found concrete monument w/brass cap at SW corner of section; firmly in ground. Survey monument sign set (see below). Detailed monument drawing attached.

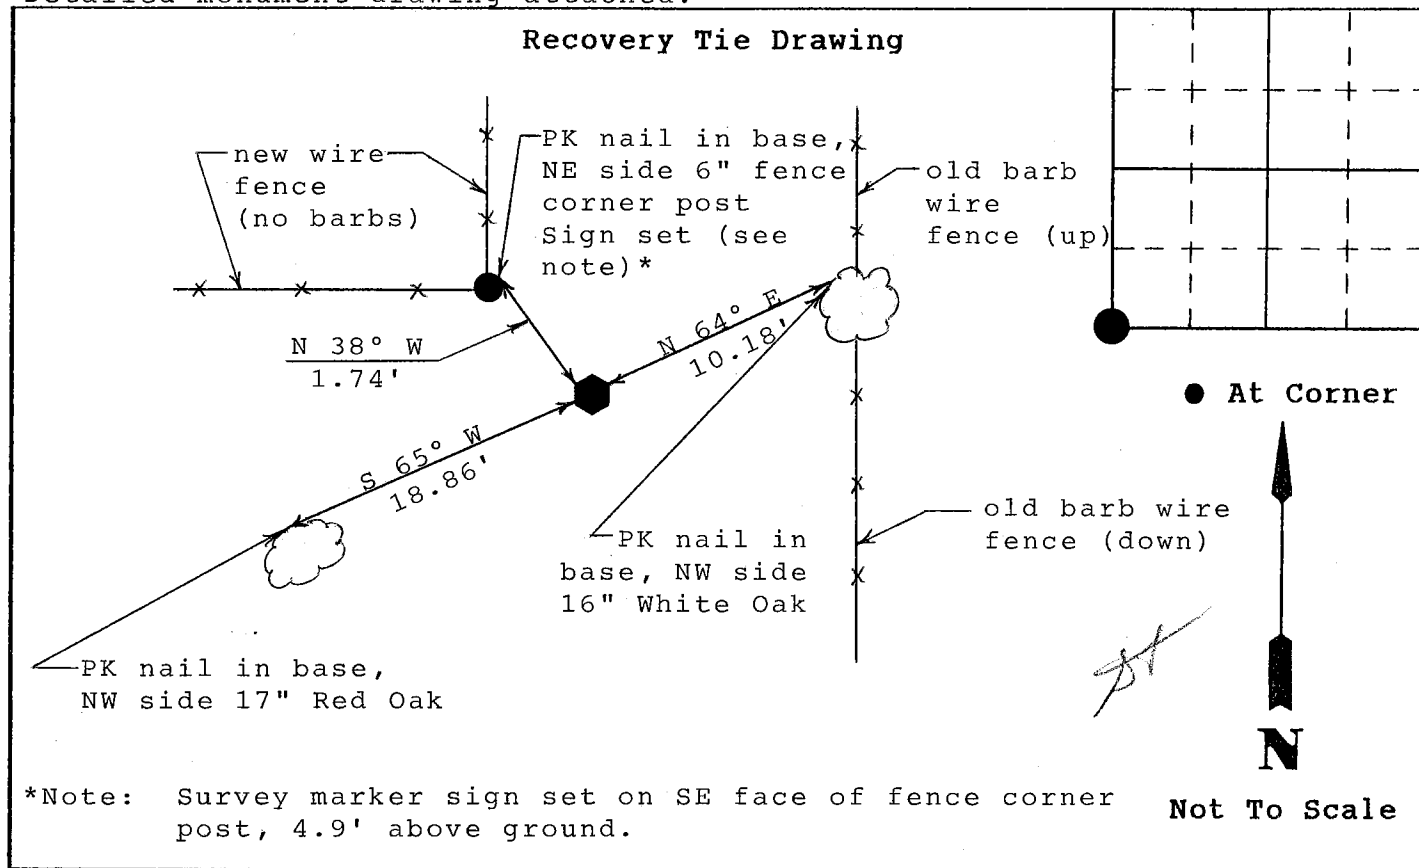

State of Indiana

County of Monroe

M.W. F.

I, Michael W. Friley, County Surveyor, hereby certify that this document was prepared under my direction in accordance with the provisions of Section 17-3-64-4 through 17-3-64-8 of the Indiana Code, being Acts of 1965, Chapter 319; and the above data is given under my hand and seal this 26th day of April, 1996 A.D.

Space Reserved For Recording Officer

Indiana Registered Land Surveyor No. _____ or

Monroe County Surveyor's Office
United States Government Agency

Monroe County Surveyor
Title

Field Book:

96-01

Page:


43

MONUMENT RECORD


Section	<u>One (1)</u>
Township	<u>10 North</u>
Range	<u>1 West</u>

Corner I.D. _____

Description: Concrete monument w/brass cap found at SW corner of section. See attached "Recovery Tie Drawing".

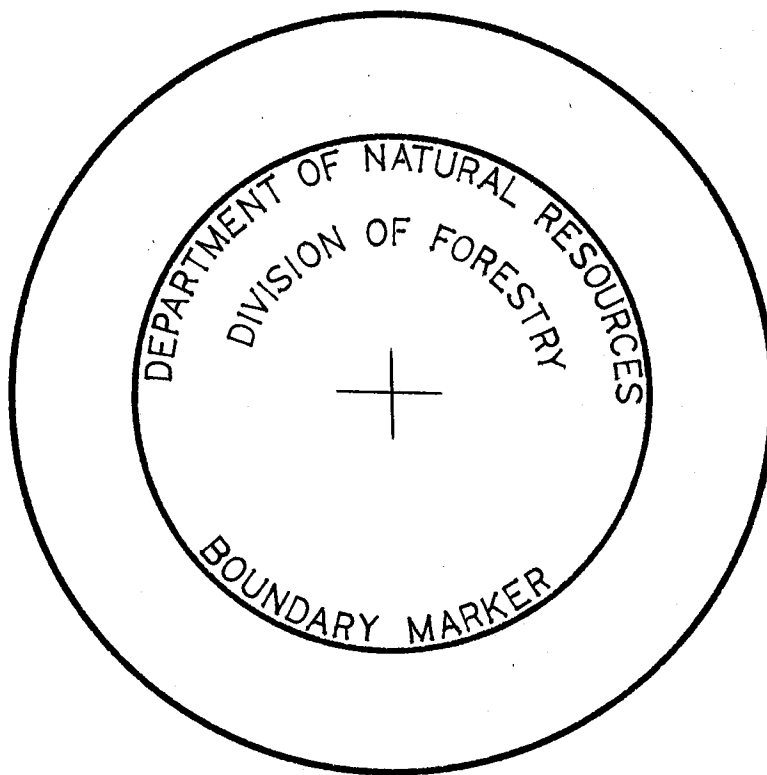

Not To Scale

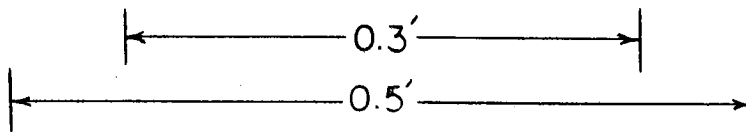

MONUMENT RECORD

Corner I.D. #


U-5

STATE OF INDIANA - COUNTY OF MONROE

Section Eleven (11), Township 10 North, Range 1 West

Monument Description & Remarks: Concrete monument w/brass tablet set at
NE Corner. Monument constructed around a 1" rebar set by Bob Vollmer, RLS
on 10/17/89. Witnessed 10/18/89. (Approximately 11.6' East of fence corner)

Recovery Tie Drawing

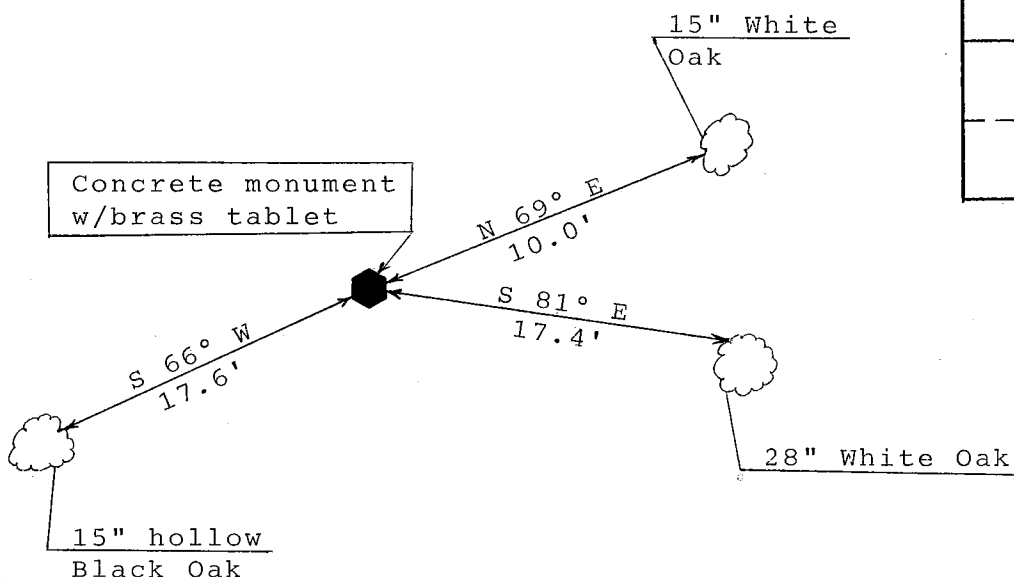

● At Corner

N

Not To Scale

State of Indiana
County of Monroe

Space
Reserved For
Recording
Officer

I, Michael W. Friley, County Surveyor, hereby certify
that this document was prepared under my direction in
accordance with the provisions of Section 17-3-64-4
through 17-3-64-8 of the Indiana Code, being Acts of 1965,
Chapter 319; and the above data is given under my hand and
seal this 2nd day of November, 1993 A.D.

Indiana Registered Land Surveyor No. _____ or

Morgan-Monroe State Forest

United States Government Agency

Darrell Breedlove, Timber Specialist

Title

Field Book:

n/a

Page:

n/a

SECTION 11, T10N, R1W

- 5.) Between 12/23/88 and 3/7/89, the following boundary work was completed:
- a.) Vadas and I taped due south from the fence corner at the northeast section corner - a distance of 1320 ft., and we approximated the east $\frac{1}{4}$ - $\frac{1}{4}$ corner of the NE $\frac{1}{4}$, Sec.11. An old field edge, west of the utility line, agrees closely with our measurement. Wire-flag reference points were placed along the the east side of the NE $\frac{1}{4}$, NE $\frac{1}{4}$.
 - b.) A wire fence corner in a White Oak was located approx. ten chains S 1.2°E (1°W dec.) of a pipe found on the north section line - approx. 33.8 rods west of the north $\frac{1}{4}$ - $\frac{1}{4}$ corner of the NE $\frac{1}{4}$, Sec.11 (see Sec.2, T10N, R1E, entry 3j.). The ten chain distance agrees with the adjoining landowner's deed description, but disagrees and conflicts with the State's deed description, which calls for an exception of 36 rods by 36 rods in the northeast corner of the NW $\frac{1}{4}$, NE $\frac{1}{4}$, Sec.11.
 - c.) A compass line was ran S 88°W (1°W) from the White Oak fence corner (see 5b) to the east section line, where it intersected 644.4 ft. south of a fence corner near the NE section corner. This compass line was parallel to the north section line.
 - d.) An unsquare fence corner (fence departs at N 1°W and S 67°W), that is approx. 7.7 chains east and 10 chains south of the northeast section corner, was found to be 11 ft. south of th compass line (see 5c.). This first corner is S 3.1°W of a fence corner that is 475 ft. (28.8 rods) west of the northeast section corner. The location of these two fence corners disagrees with both the adjoining landowner's and the State's deed descriptions. The State's deed calls for an exception of 35 rods by 35 rods in the northwest corner of the NE $\frac{1}{4}$, NE $\frac{1}{4}$ of Sec.11.

Darrell Breedlove

Darrell Breedlove
Timber Specialist

- 6a.) In December, 1988, a pipe on the north section line was found to be N 87.6°W (1°W) of the northeast section corner (see entries 5b and 6c). The pipe is witnessed to a fence corner in a Black Oak as follows: Az 354, 50 ft..

- drawn*
- b.) On October 17, 1989, Vollmer, RLS, set the northeast section corner approx. 11.6 ft. east of an existing fence corner. He established this corner after surveying the surrounding four sections (1,2,11,& 12). A concrete monument with a brass tablet was constructed around the 1" re-bar by Breedlove on the following day. It is witnessed as follows:

	Az	Species	DBH(in.)	Distance(ft.)	Comment
	069	White Oak	15	10.0	wire corner
S 66° W	246	Black Oak	15	17.6	hollow
S 81° E	099	White Oak	28	17.4	